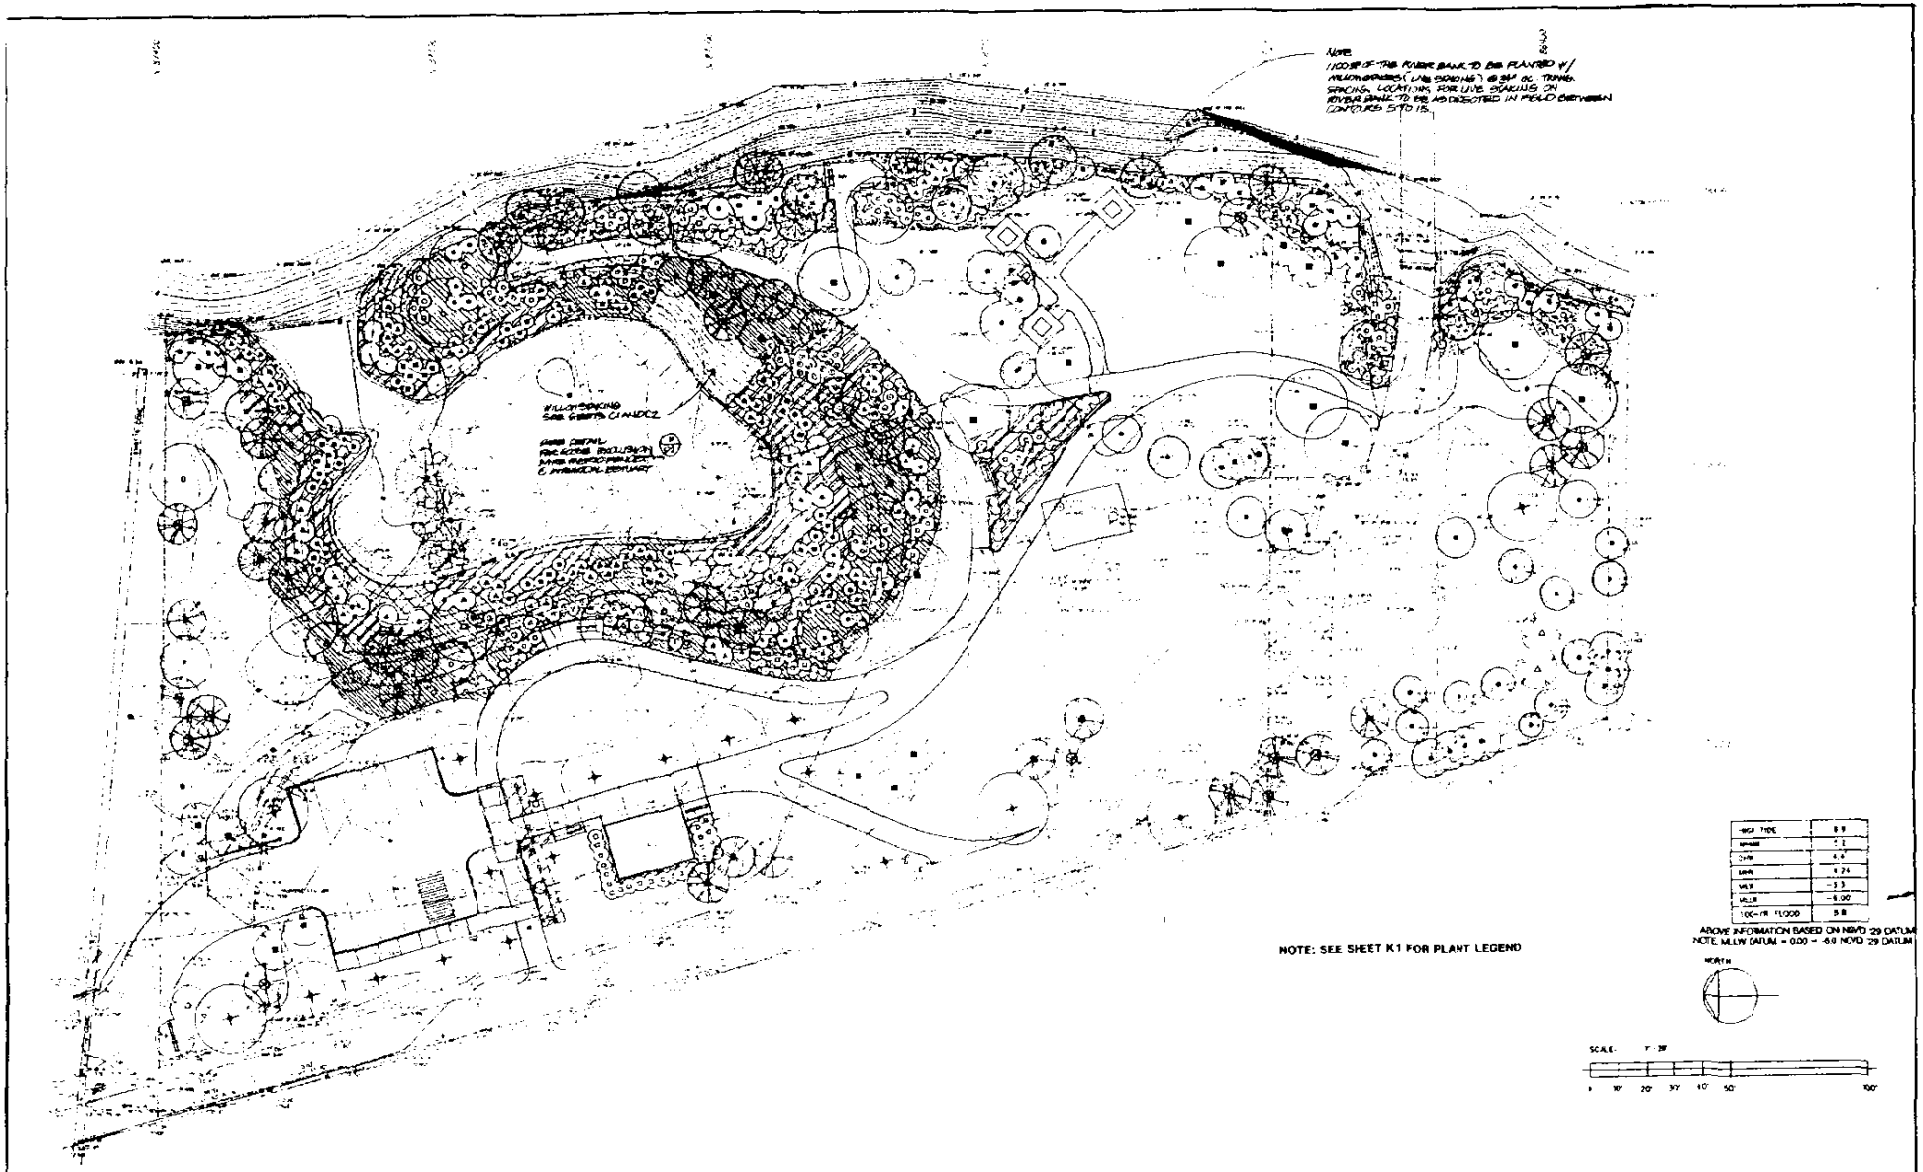

HIGH TIDE	8.9
MHHW	7.2
DHW	4.4
MHW	4.24
MLW	-3.3
MLLW	-6.00
100-YR FLOOD	5.8

CLIENT AGENCY:
KING COUNTY
DEPARTMENT OF PARKS, CULTURAL AND NATURAL RESOURCES
1100 SMITH TOWER
506 2ND AVENUE
SEATTLE, WA 98104

KING COUNTY
FACILITIES MANAGEMENT DIVISION-PARKS CIP
320 King County Administration Building
Seattle, Washington 98104
Telephone (206) 296-0846
Fax (206) 296-0186

STATE OF WASHINGTON
LAWRENCE K. RECKORD
CERTIFICATE NO. 3316

MacLeod Reckord
Landscape Architects

NORTH WIND'S WEIR PARK

SCALE: 1"=20'-0"
DATE: 1/8/98
DRAWN BY: JA
CHECKED BY: CH
JOB NO.:

PLANTING PLAN

SHEET L5