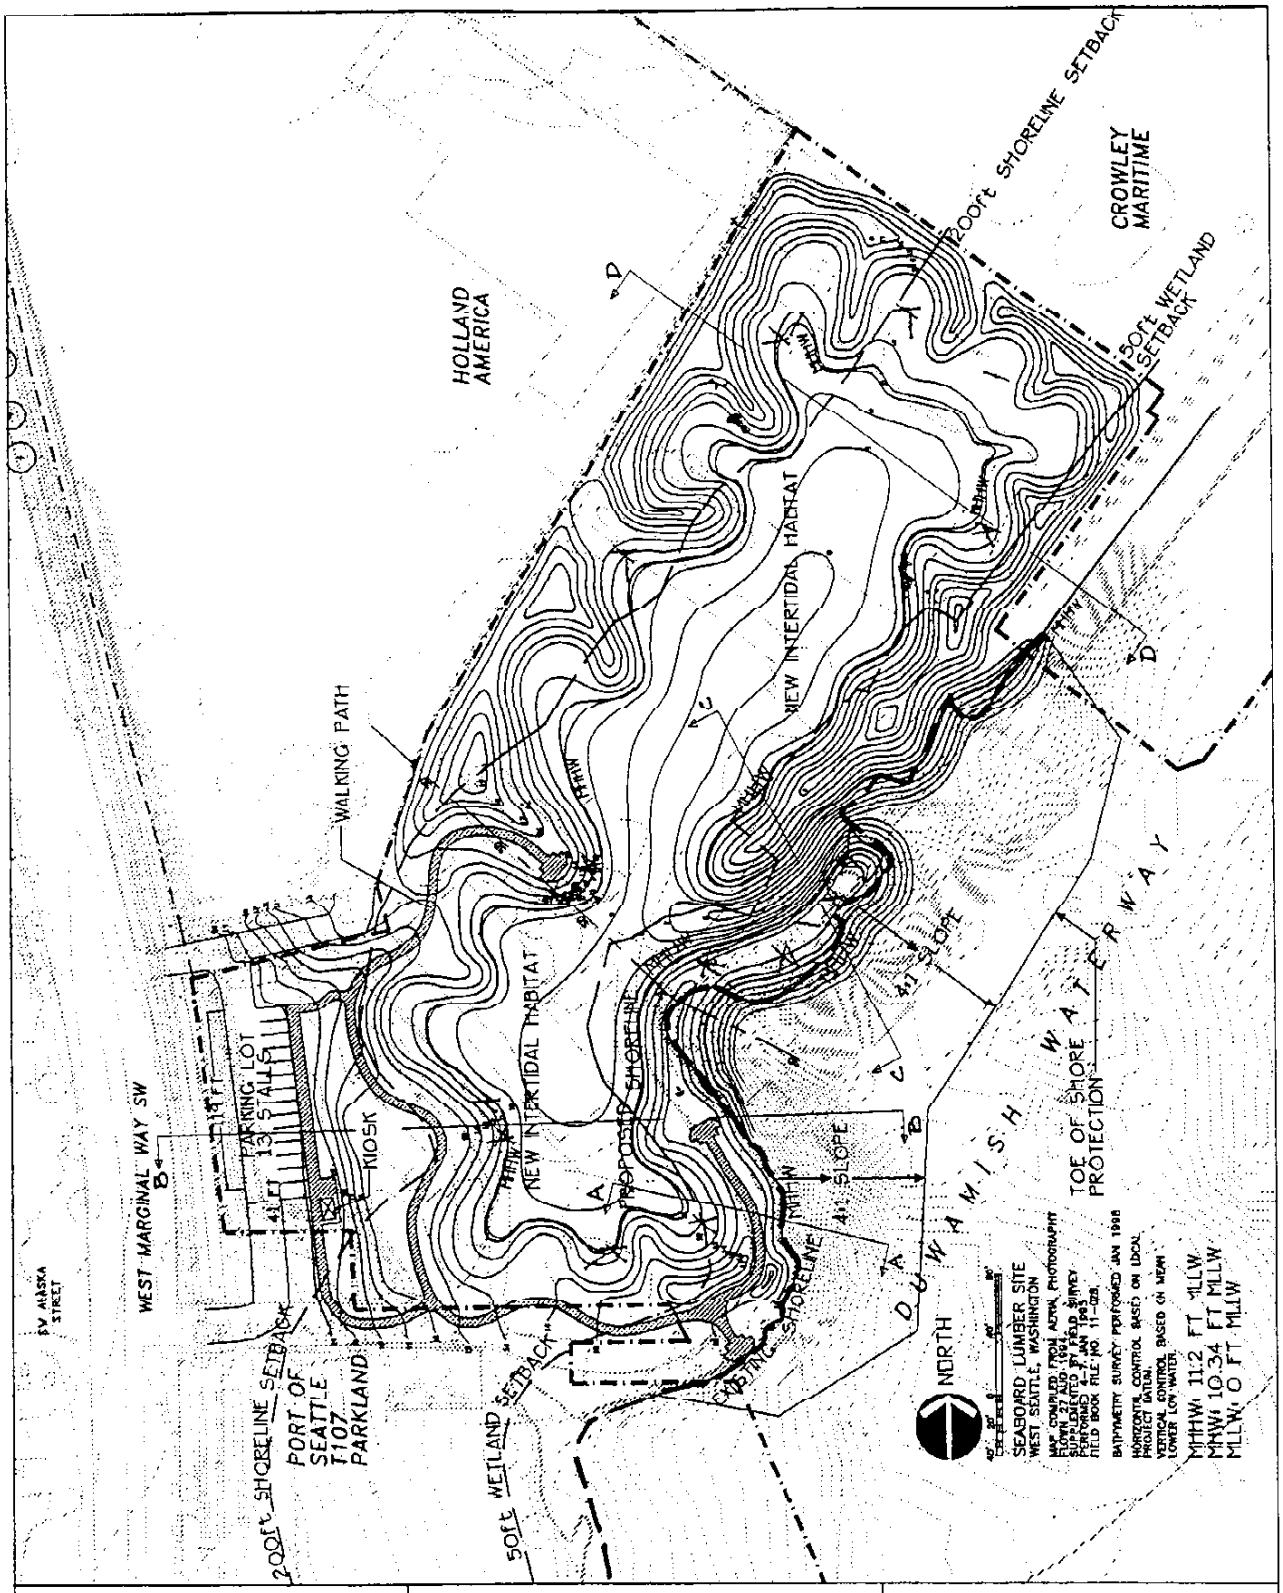

PROPOSED:
INTERTIDAL MARSH CREATION
WITH VIEWPOINTS
IN: CITY OF SEATTLE
AT: SEABOARD LUMBER SITE
COUNTY OF: KING STATE: WA
APPL. BY: SEATTLE PARKS + RECREATION
DATE: JANUARY 30, 1998
FIGURE: 4 OF 12

CITY OF SEATTLE
DEPARTMENT OF PARKS AND RECREATION
3811 SECOND AVE. 4th FLOOR (684-7031)

FACILITY TITLE
SEABOARD LUMBER
AQUATIC HABITAT RESTORATION

FIGURE 4. PROPOSED DESIGN

PURPOSE:
FISHERIES HABITAT ENHANCEMENT,
PUBLIC VIEWING + EDUCATION
DATUM: MLLW=0.0 (N.O.S.)
ADJ. WATERFRONT PROPERTY OWNERS:
HOLLAND AMERICA, PORT OF SEATTLE,
+ CROWLEY MARITIME

PREPARED BY:
Lee/Brennan Associates
E C G International Inc.